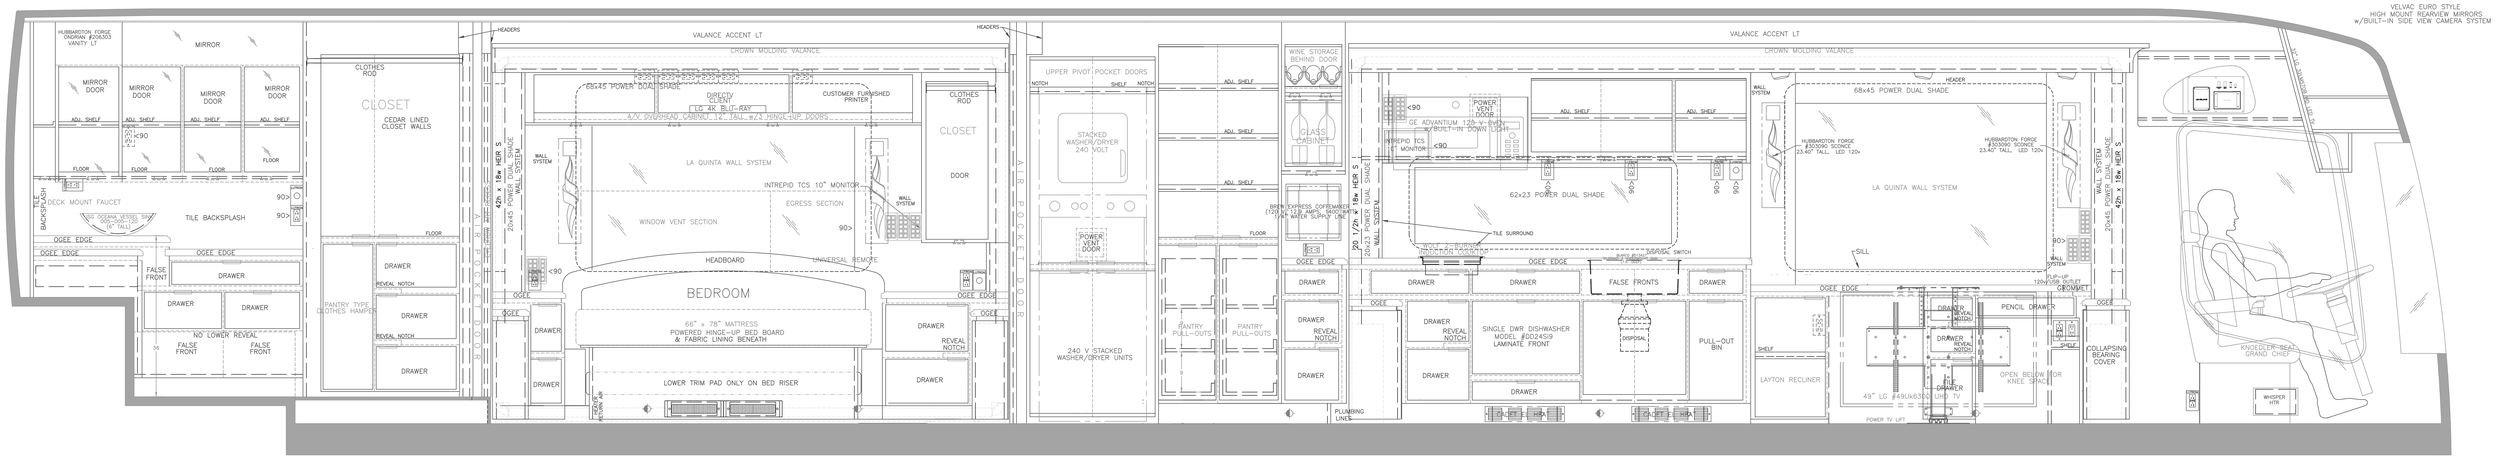

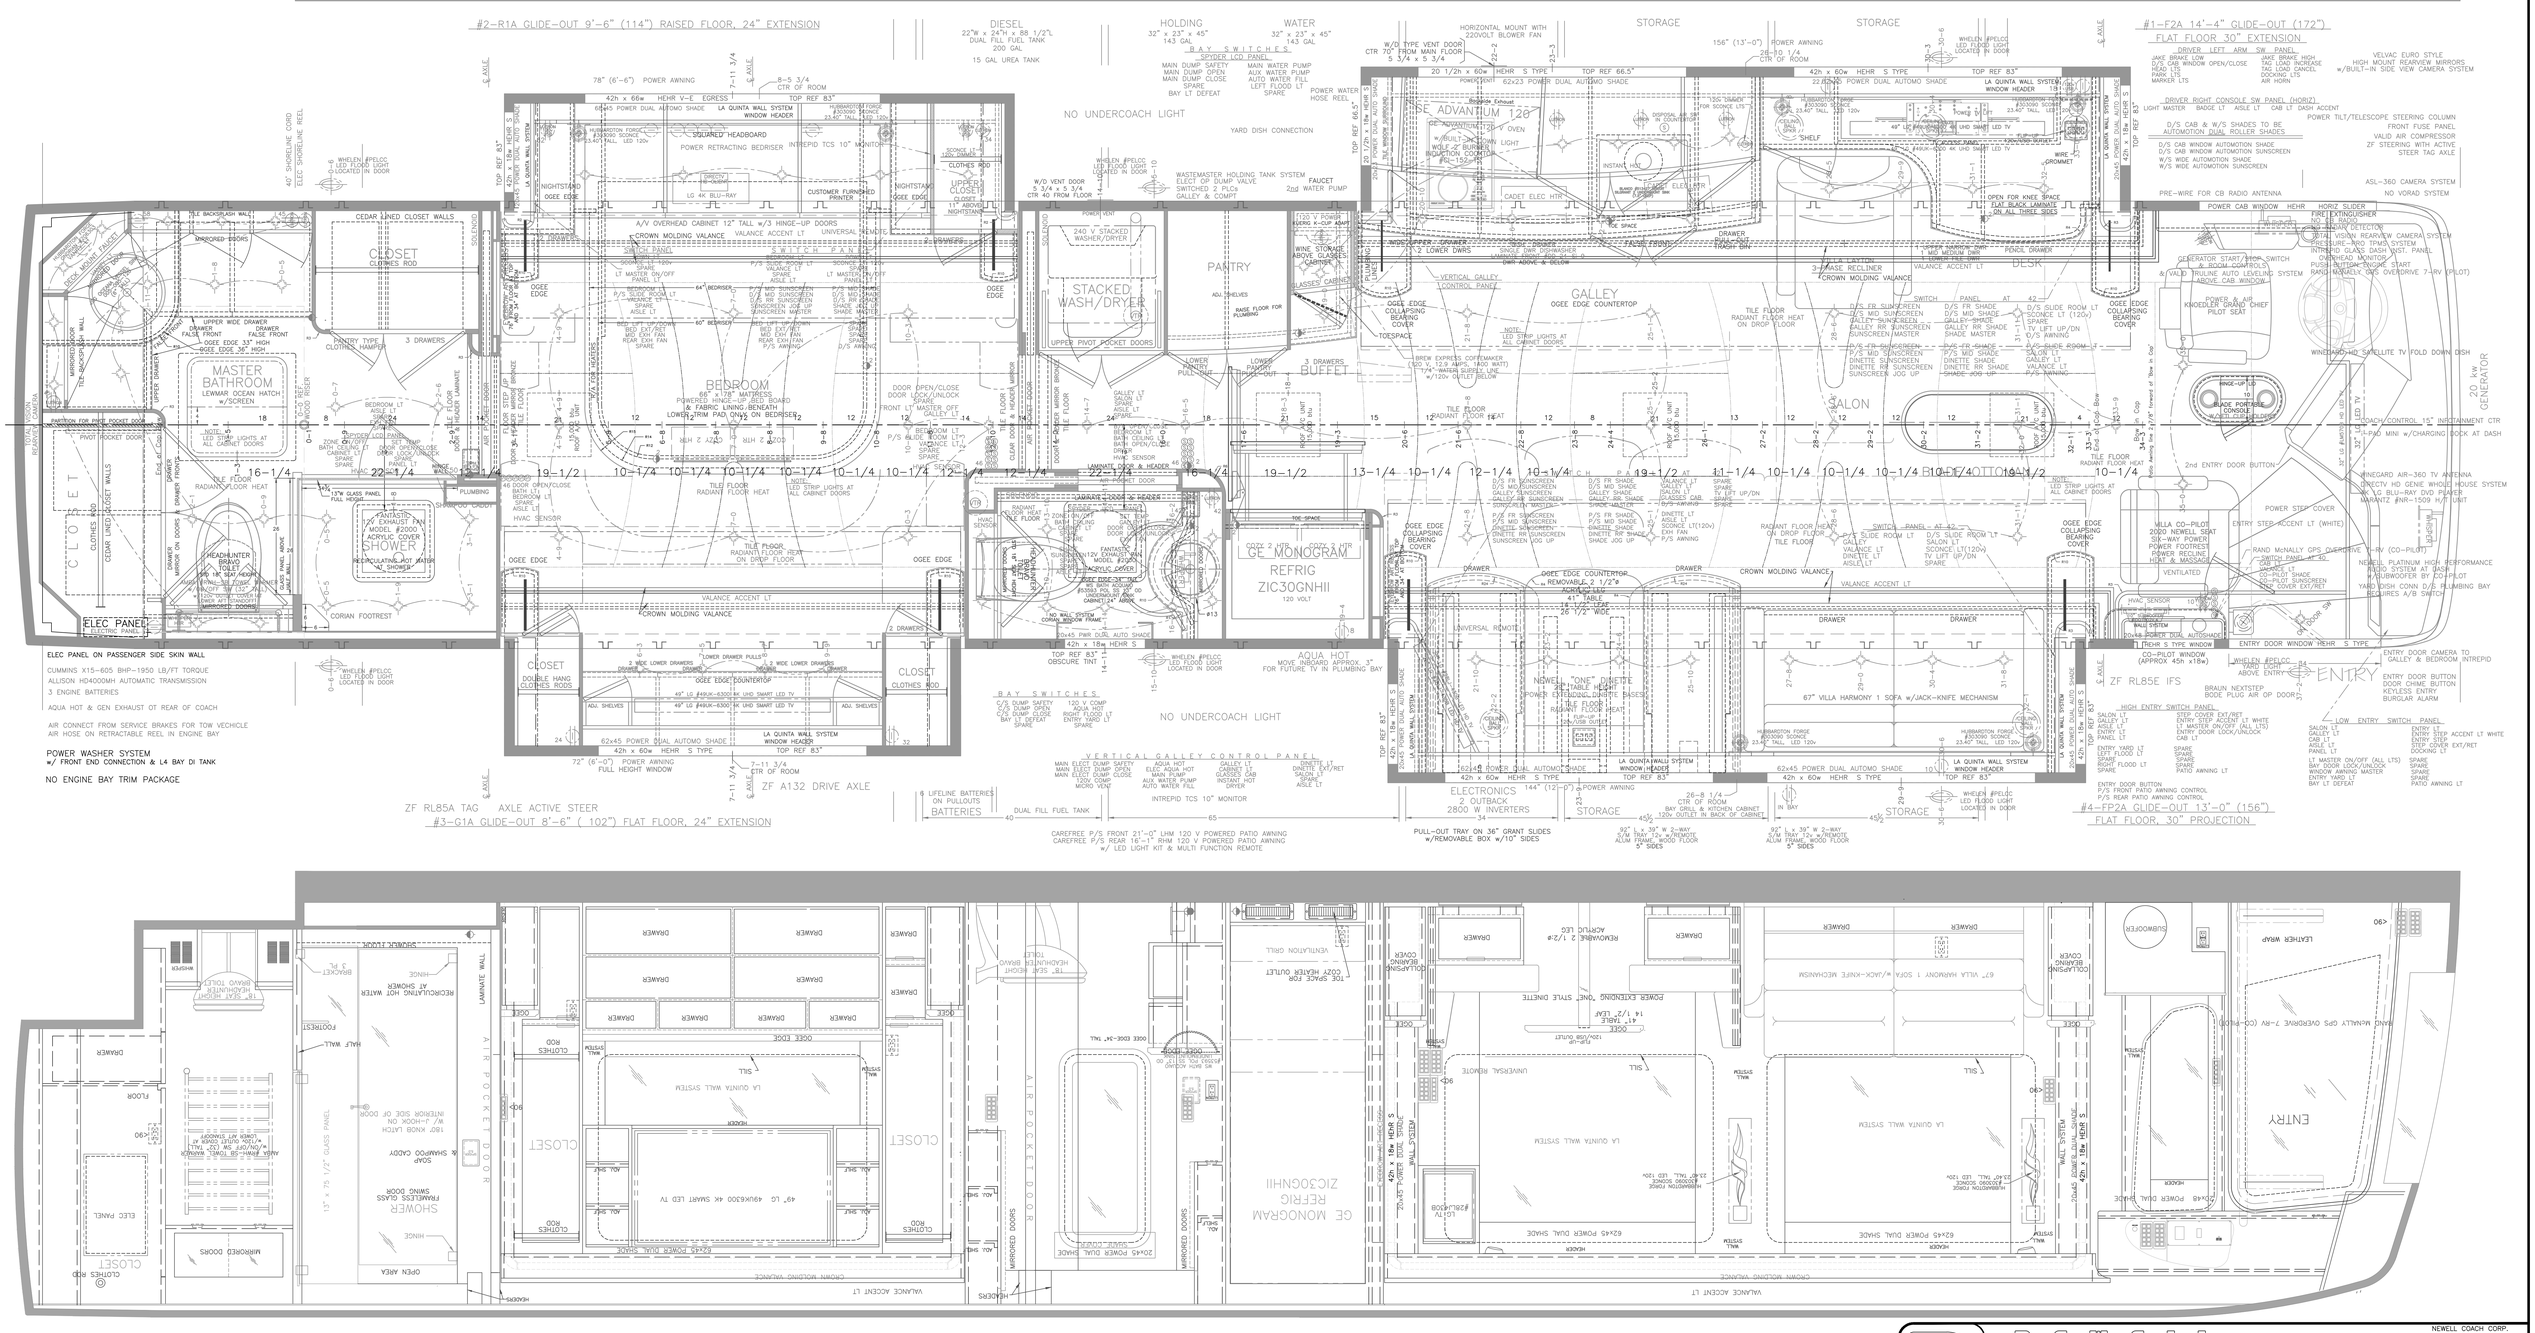

LIGHT	INVERTED CIRCUIT	PHONE RECEPTACLE	THERMOSTAT
YARD LIGHT	LED LT.	AISLE LIGHT	120V RECEPTACLE
12V RECEPTACLE	SWIVEL LED LT.	SPEAKER	SMALL SWITCH
SWITCH	DIMMER SWITCH	PLUGMOLD	

NOTES:
"CURVED X" CEILING DESIGN
"CROWN" VALANCES

CHASSIS DWG 06/13/19	
SKIN DWG 06/25/19	
ELECT DWG 07/17/19	
FLOORPLAN 07/22/19	
ELEVATIONS 07/29/19	
FINAL DWG 12/05/19	

SCHEDULED START DATE	07/03/19
ESTIMATE TO PAINT	10/14/19
ESTIMATED COMPLETION	11/19/19

NEWELL COACH CORP.
3900 NORTH MAIN ST.
MIAMI , OKLAHOMA 74354
PH. (918)542-3344 FAX (918)542-2028

BY : Richard A.	DATE : 06/13/19	REVISED :	ENGINEERING CO-ORDINATOR : JAMES NEATHERRY
V.I.N.: 1N9458X88L1011694	SCALE : 1"=1'	MODEL : P50	302" WHEELBASE
DESIGN FOR :			#1694